P:\1000\1000\001 - Retainer\003 - Act 537 Plan\CAD\OLDS-WELL MAP.dwg 02-27-2007 10:52:48 AM BY: jkuhn

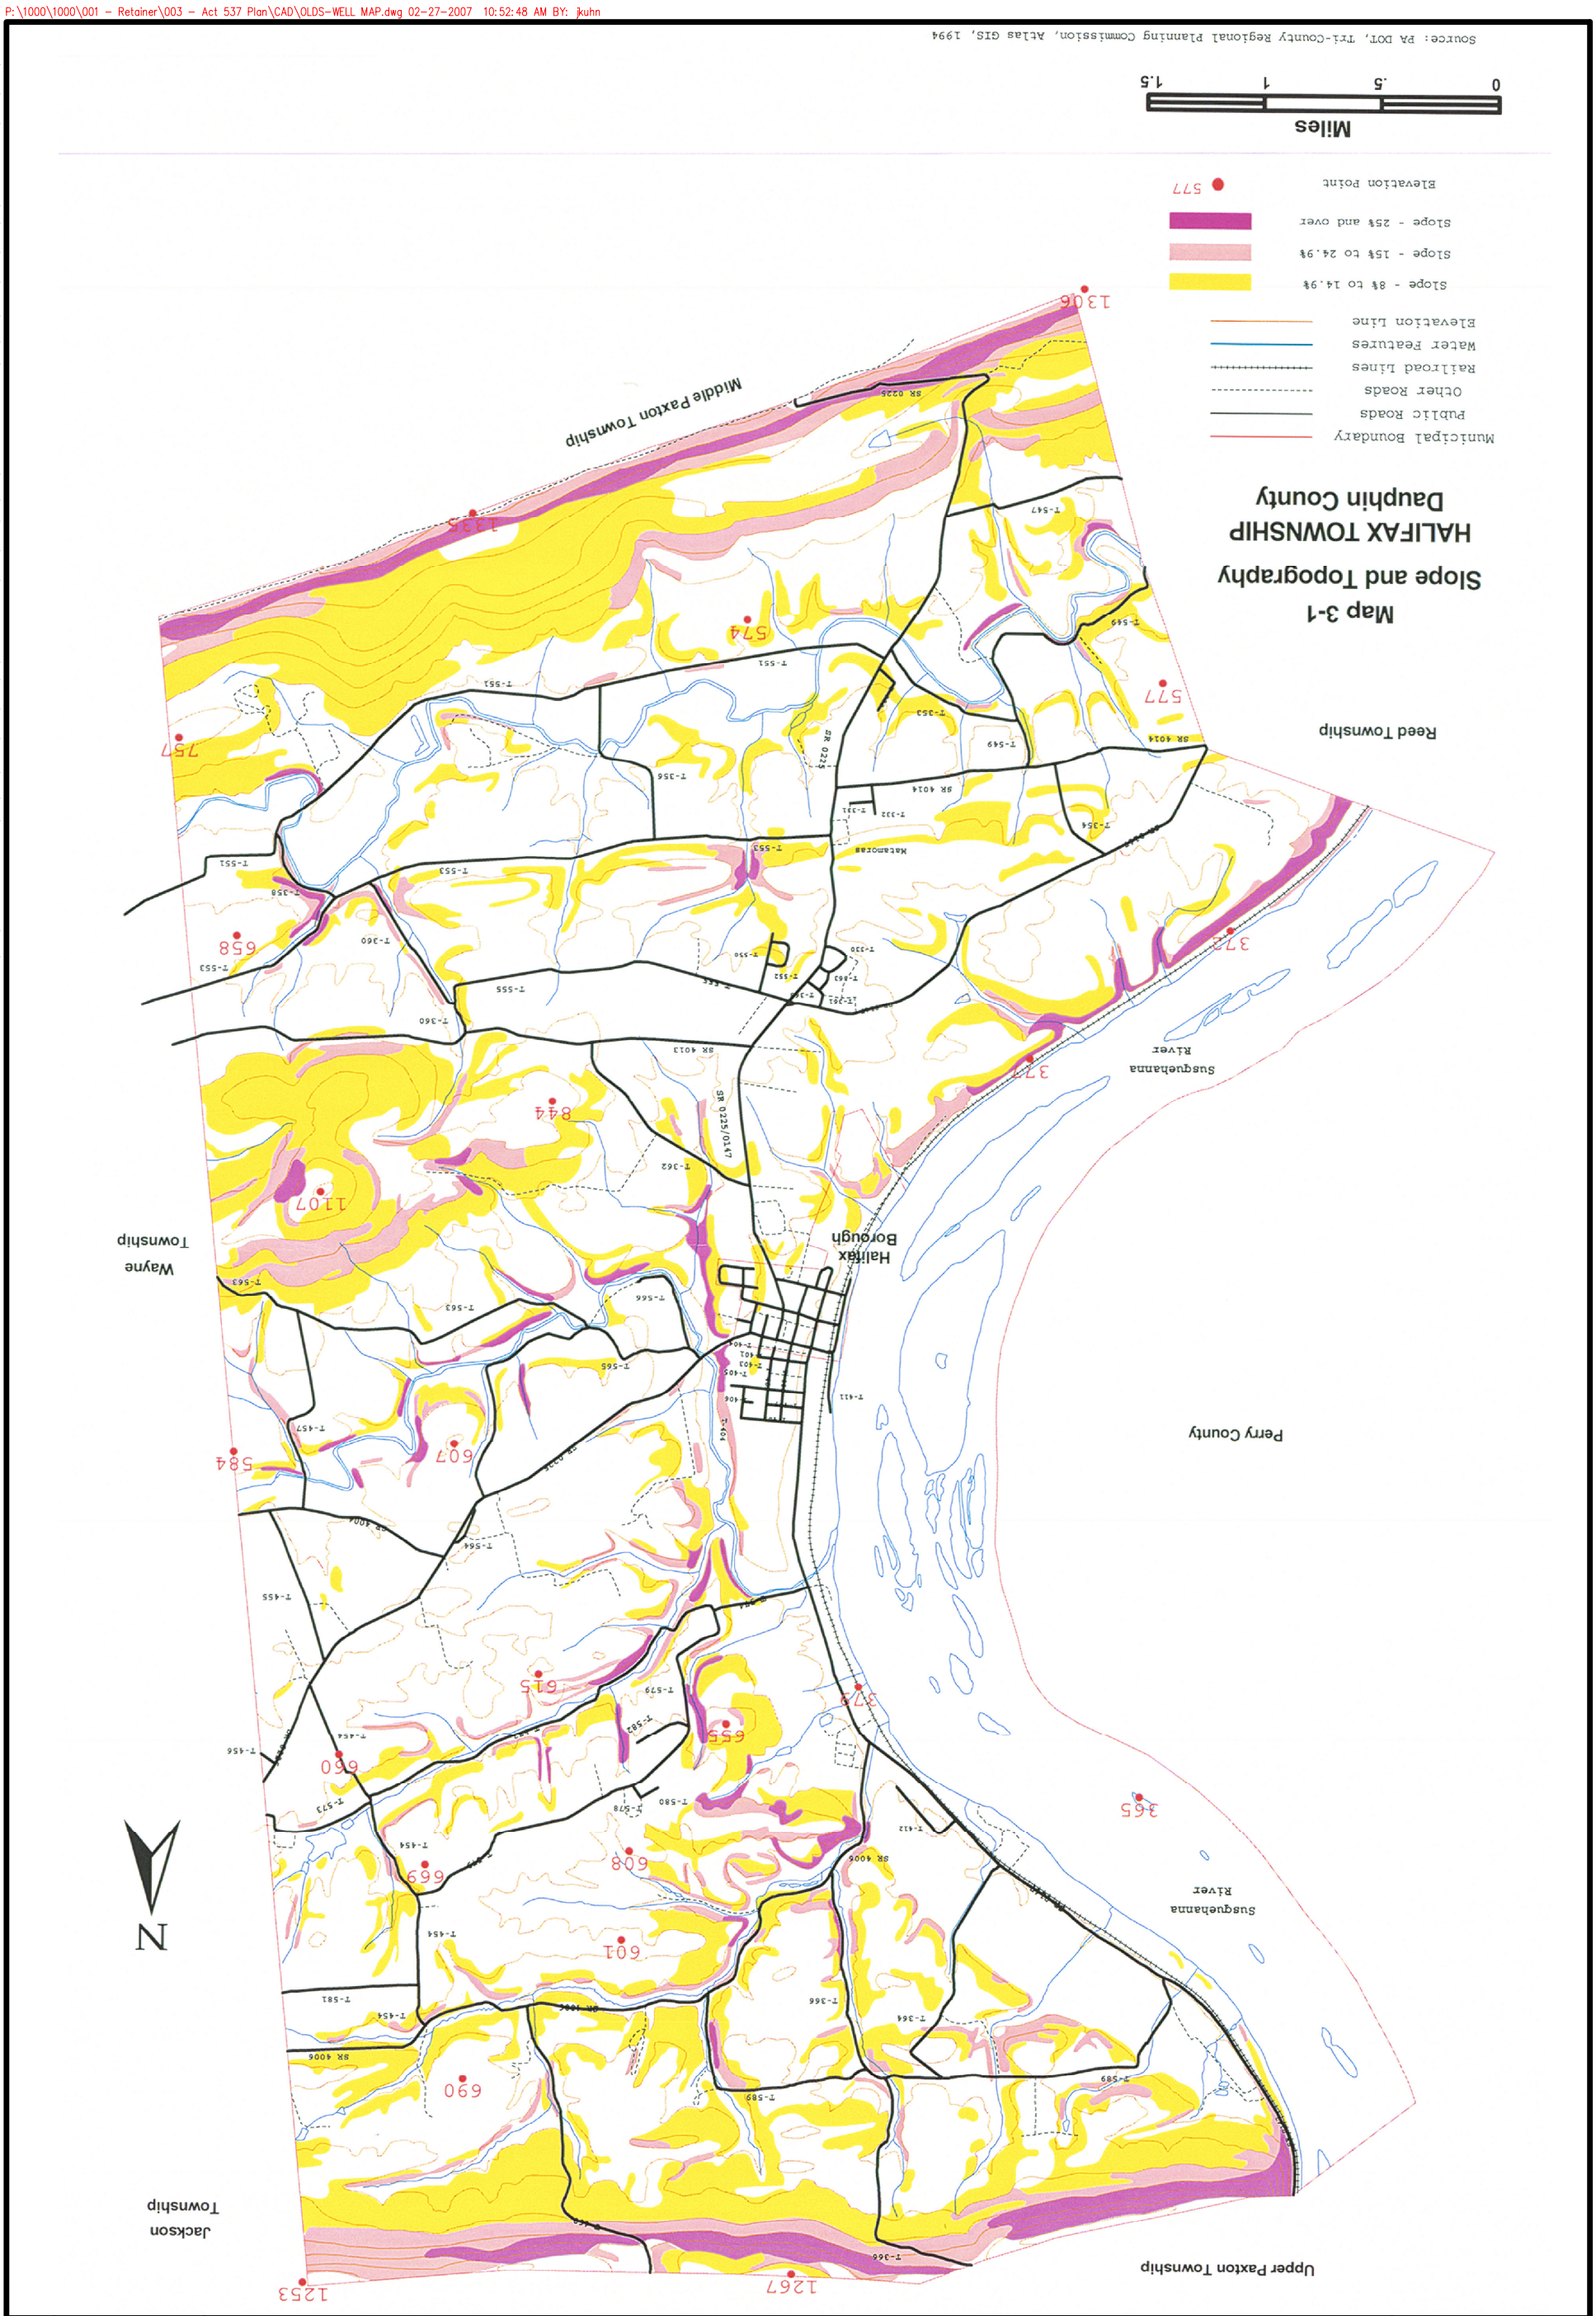

SLOPES MAP

ACT 537 OFFICIAL SEWAGE FACILITIES PLAN
FOR
HALIFAX TOWNSHIP, DAUPHIN COUNTY, PA

HALIFAX TOWNSHIP

DAUPHIN COUNTY, PA

K&W
ENGINEERS • CONSULTANTS
470 Friendship Road, Suite 100
Harrisburg, PA 17111
phone // 717.635.2835
fax // 717.635.2836

SCALE: AS NOTED
DATE: FEBRUARY, 2007
K&W PROJ: 1000.001.003
DRAWN BY: JLK
CAD DRAWING: OLDS-WELL MAP.dwg
SHEET: FIGURE 7

XRefs: P:\1000\1000\001 - Retainer\003 - Act 537 Plan\CAD\Images\SCAN041.tif P:\1000\1000\001 - Retainer\003 - Act 537 Plan\CAD\Images\SCAN042.tif P:\1000\1000\001 - Retainer\003 - Act 537 Plan\CAD\Images\SCAN043.tif P:\1000\1000\001 - Retainer\003 - Act 537 Plan\CAD\Images\SCAN044.tif P:\1000\1000\001 - Retainer\003 - Act 537 Plan\CAD\Images\Hydric Soils.TIF C:\Documents and Settings\MHearn\My Documents\Cad\K&W Logos\KandW_rgb_stw.jpg P:\1000\1000\001 - Retainer\003 - Act 537 Plan\CAD\1000003-01_xrTB 11x17.dwg